


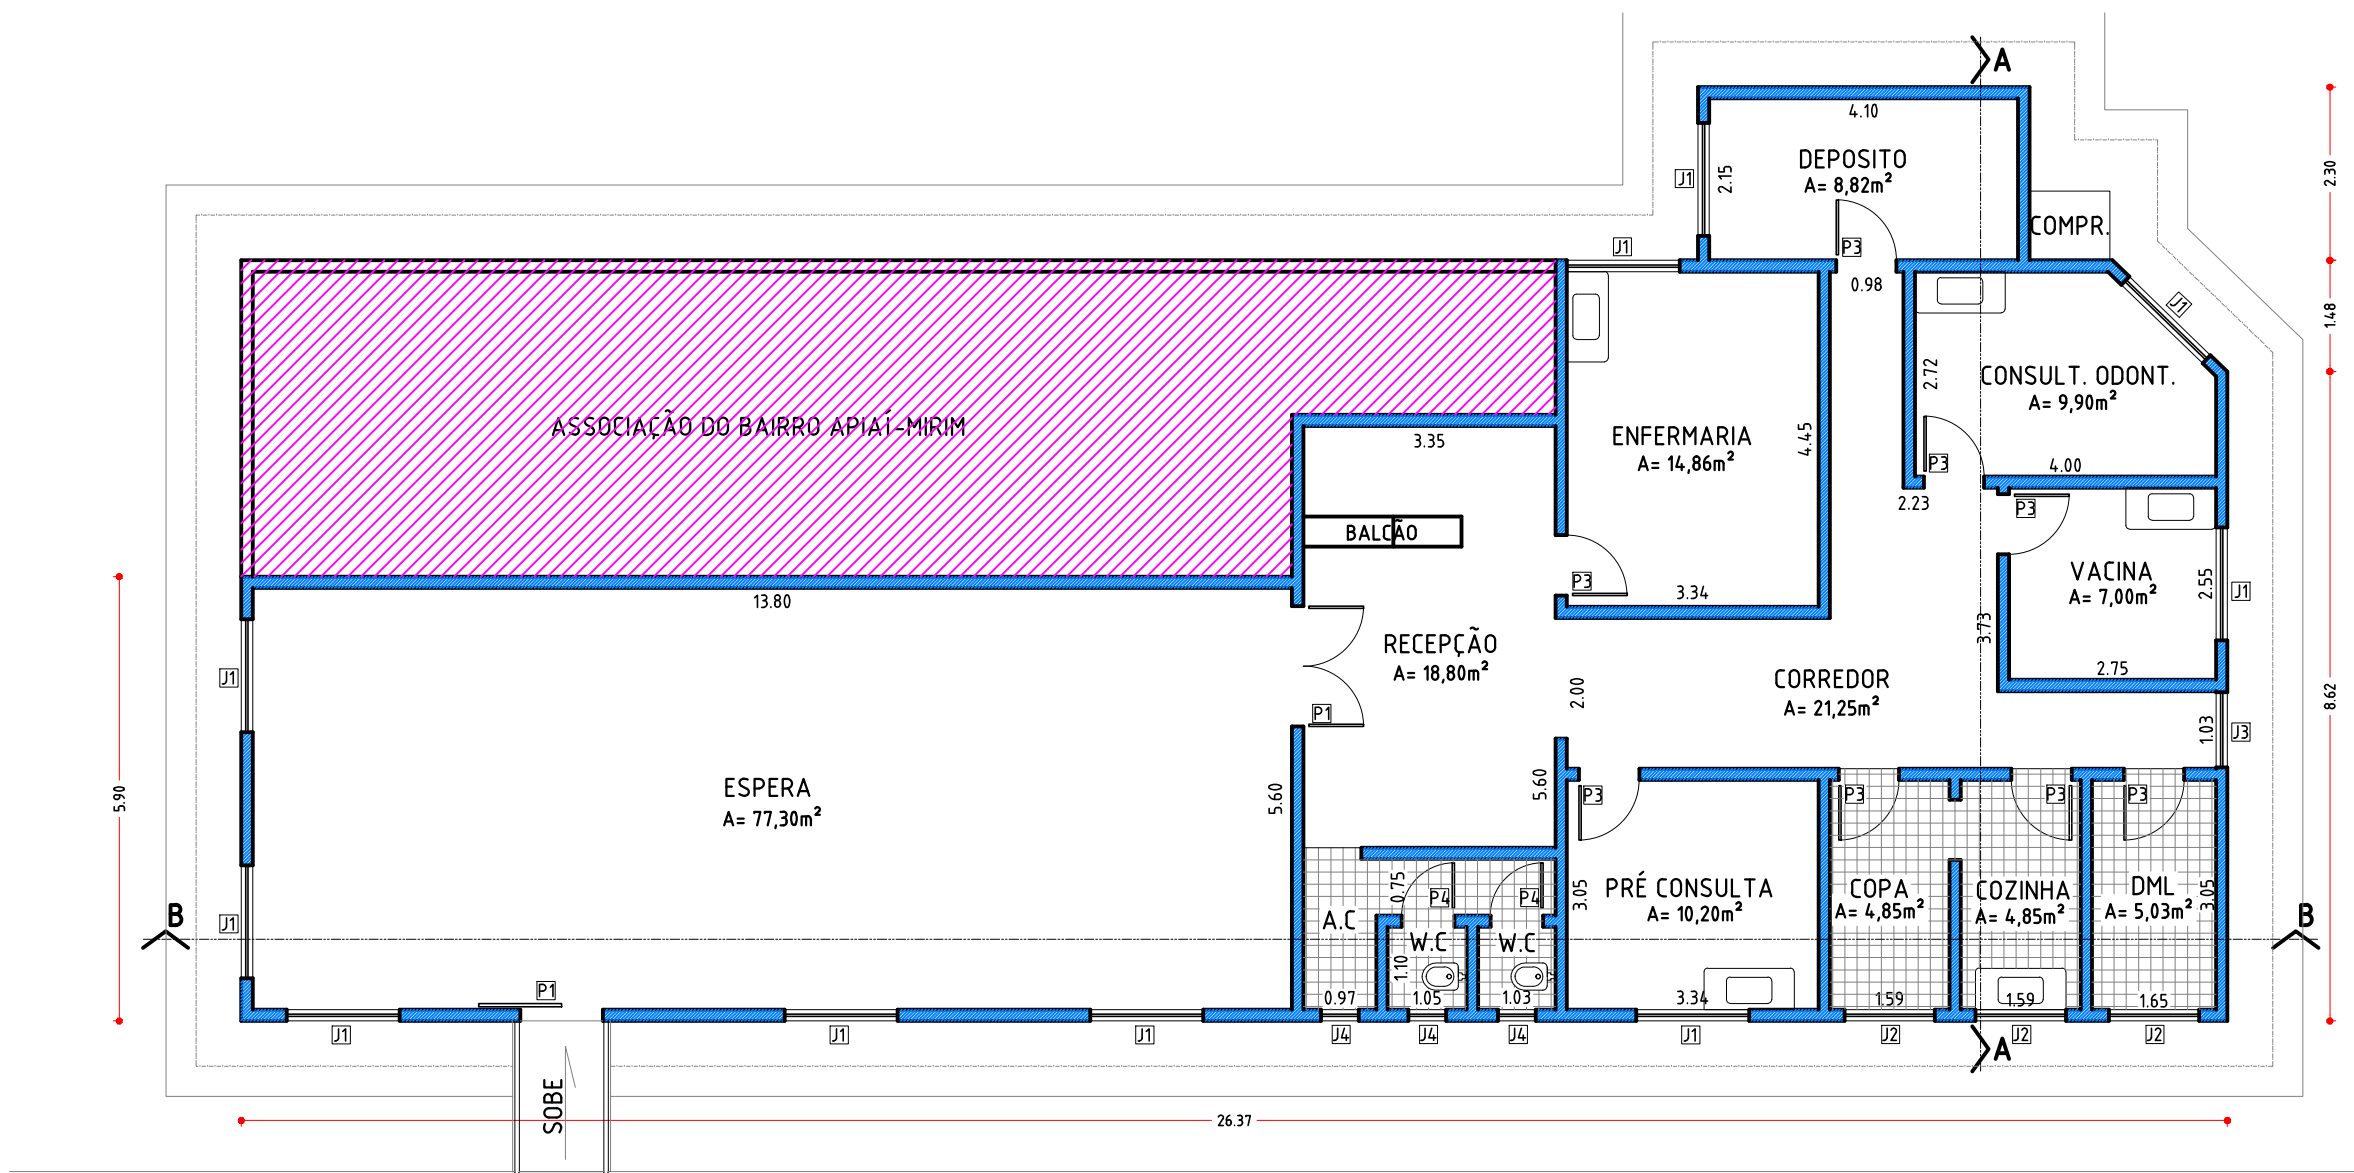


SITUAÇÃO PRETENDIDA ESCALA 1/100





TABELA DE ESQUADRIAS

J1	1,50 X 1,00 X 1,10	CORRER
J2	1,20 X 1,00 X 1,10	CORRER
J3	1,00 X 1,00 X 1,10	CORRER
J4	0,50 X 0,50 X 1,60	BASCULANTE
J5	1,00 X 0,60 X 1,50	MAXIM-AR
P1	1,10 x 2,10	CORRER - metálica
P2	1,60 x 2,10	GIRO (Abrir - madeira)
P3	0,80 x 2,10	GIRO (Abrir - madeira)
P4	0,70 x 2,10	GIRO (Abrir - madeira)
P5	2,0 x 2,10	GIRO (Abrir - metálico com tela)


- EXISTENTE
- REPARO
- DEMOLIR

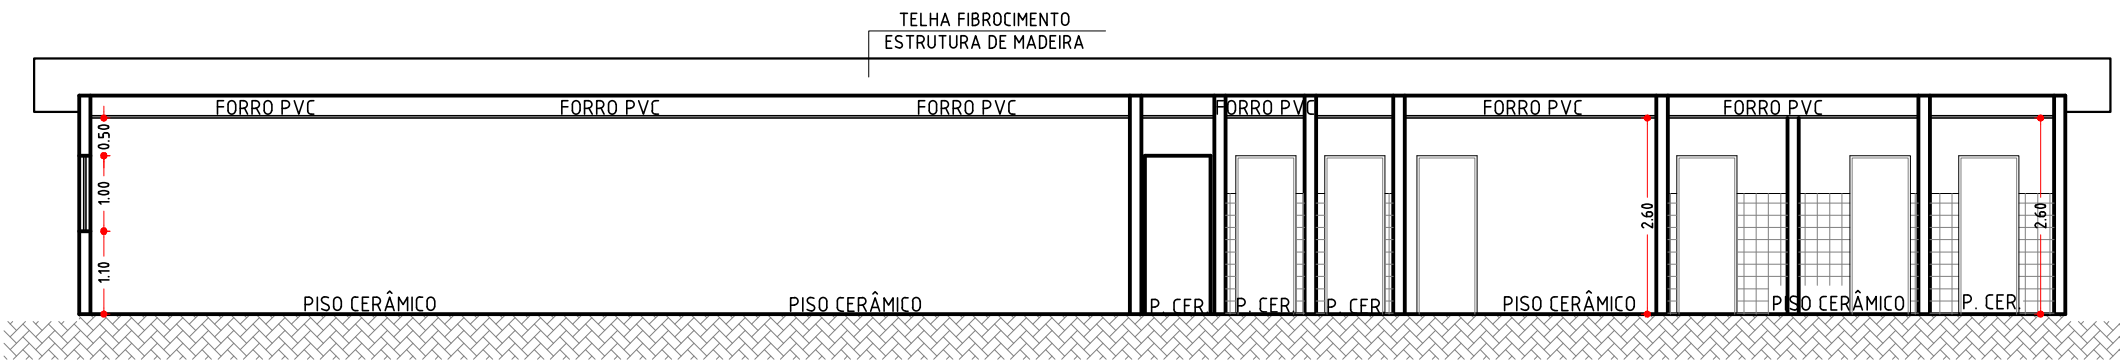


CORTE BB ESCALA 1/100

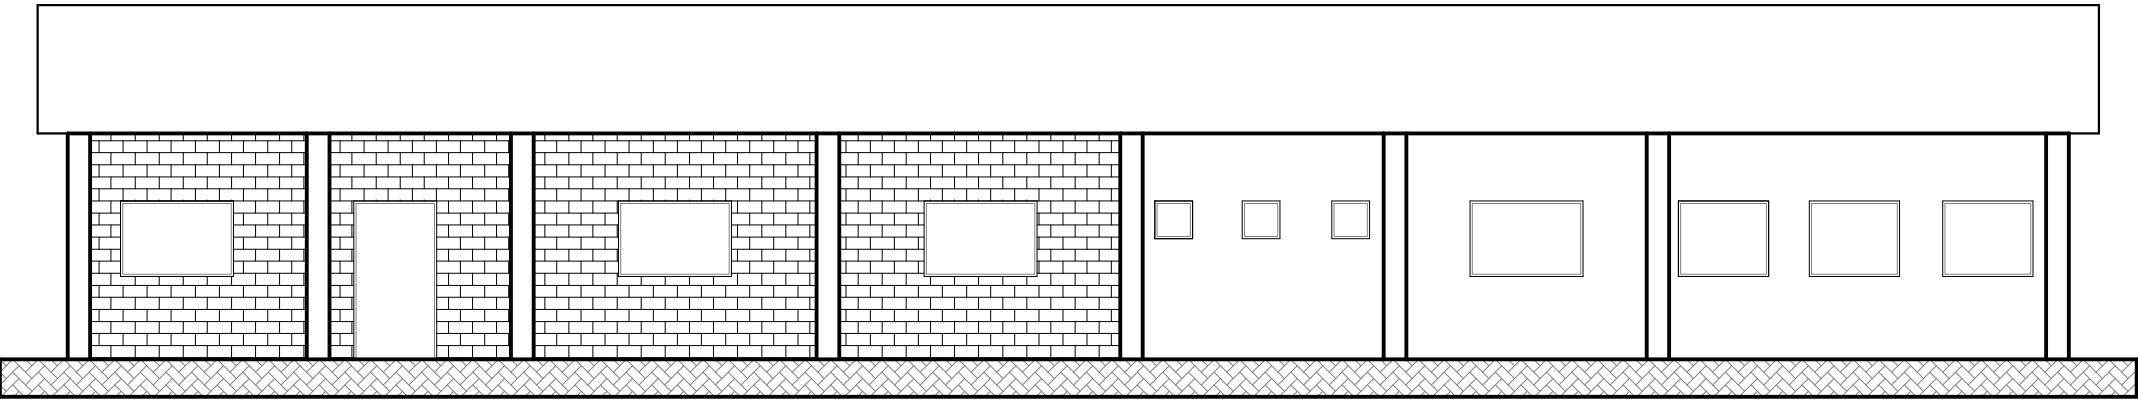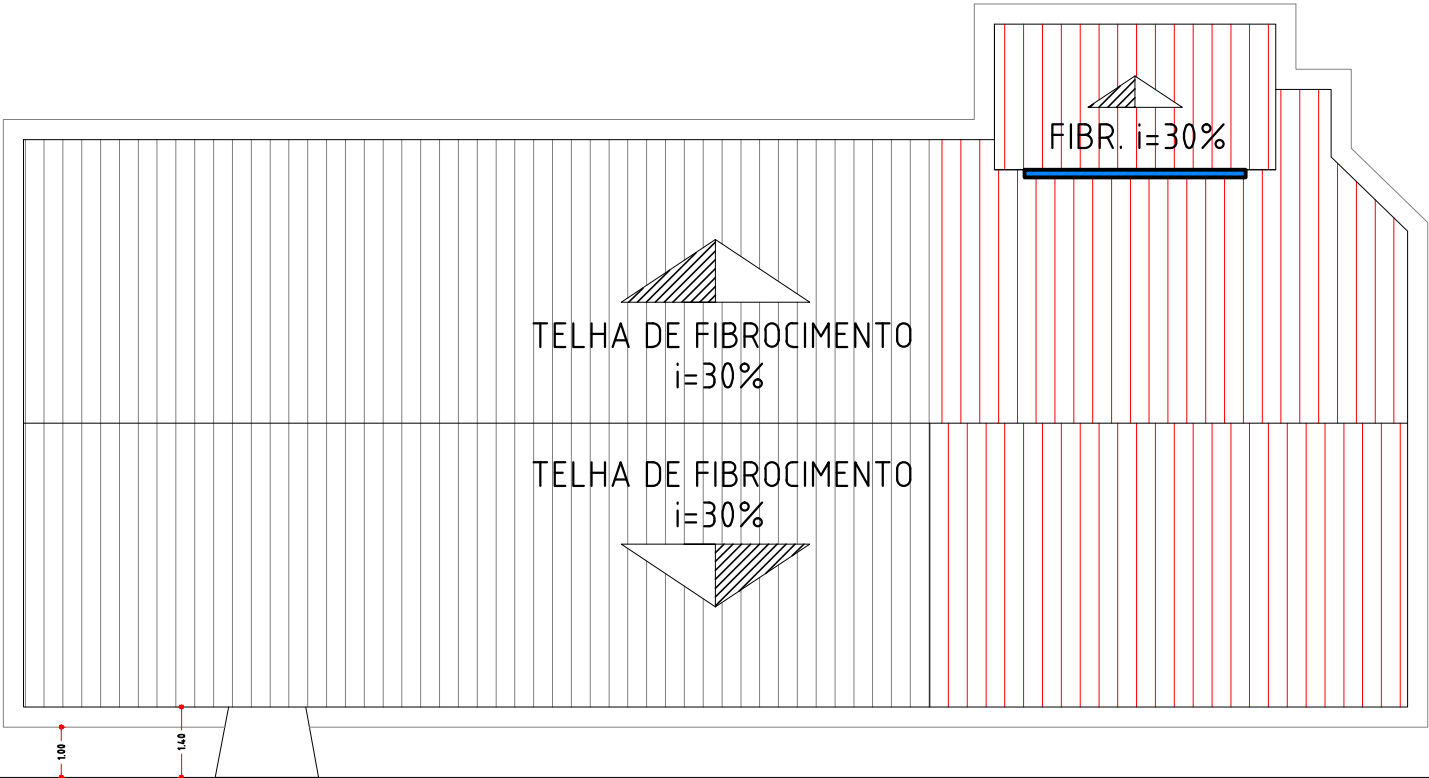

FACHADA ESCALA 1/100

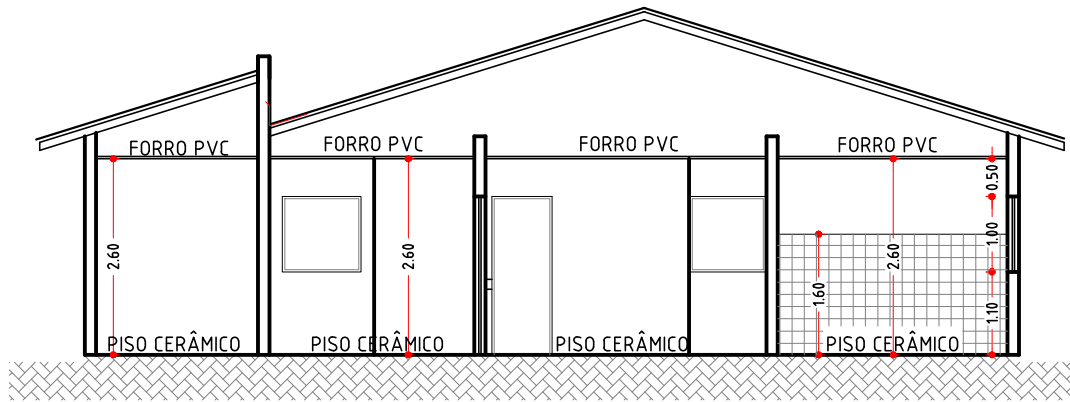

CORTE AA ESCALA 1/100

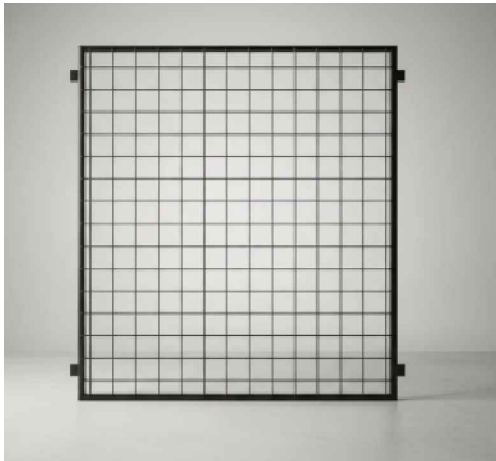

MODELO DA GRADE DE PROTEÇÃO

DEPARTAMENTO DE ENGENHARIA E PROJETOS				
	JULIO FERNANDO G. DIAS PREFEITO MUNICIPAL		GABRIEL DAMIÃO R. MACHADO CREA: 50706354-14	
	SECRETARIA MUNICIPAL DE PLANEJAMENTO			
PROJETO BÁSICO CAPÃO BONITO/SP MANUTENÇÃO UBS APIAI-MIRIM PREFEITURA MUNICIPAL DE CAPÃO BONITO				
PROJ/DES:	ART: PROJETO FISCALIZAÇÃO	Folha 1/1	Formato A2	Escala 1/1000
VIABILIDADE:				